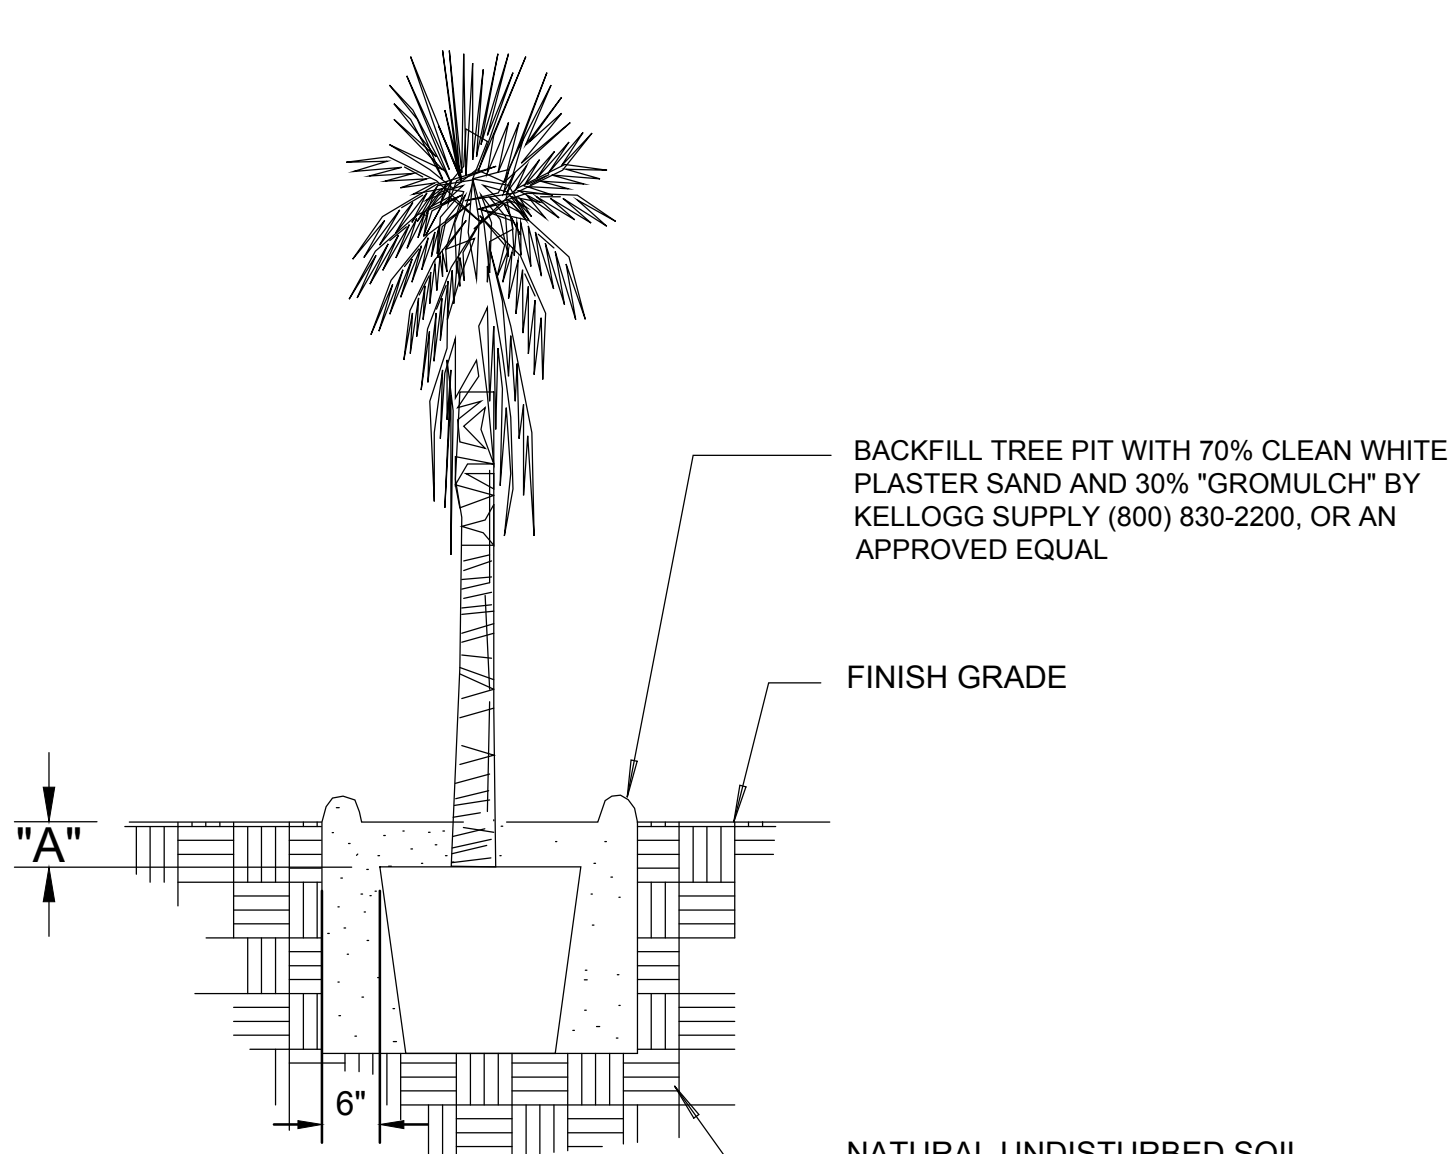
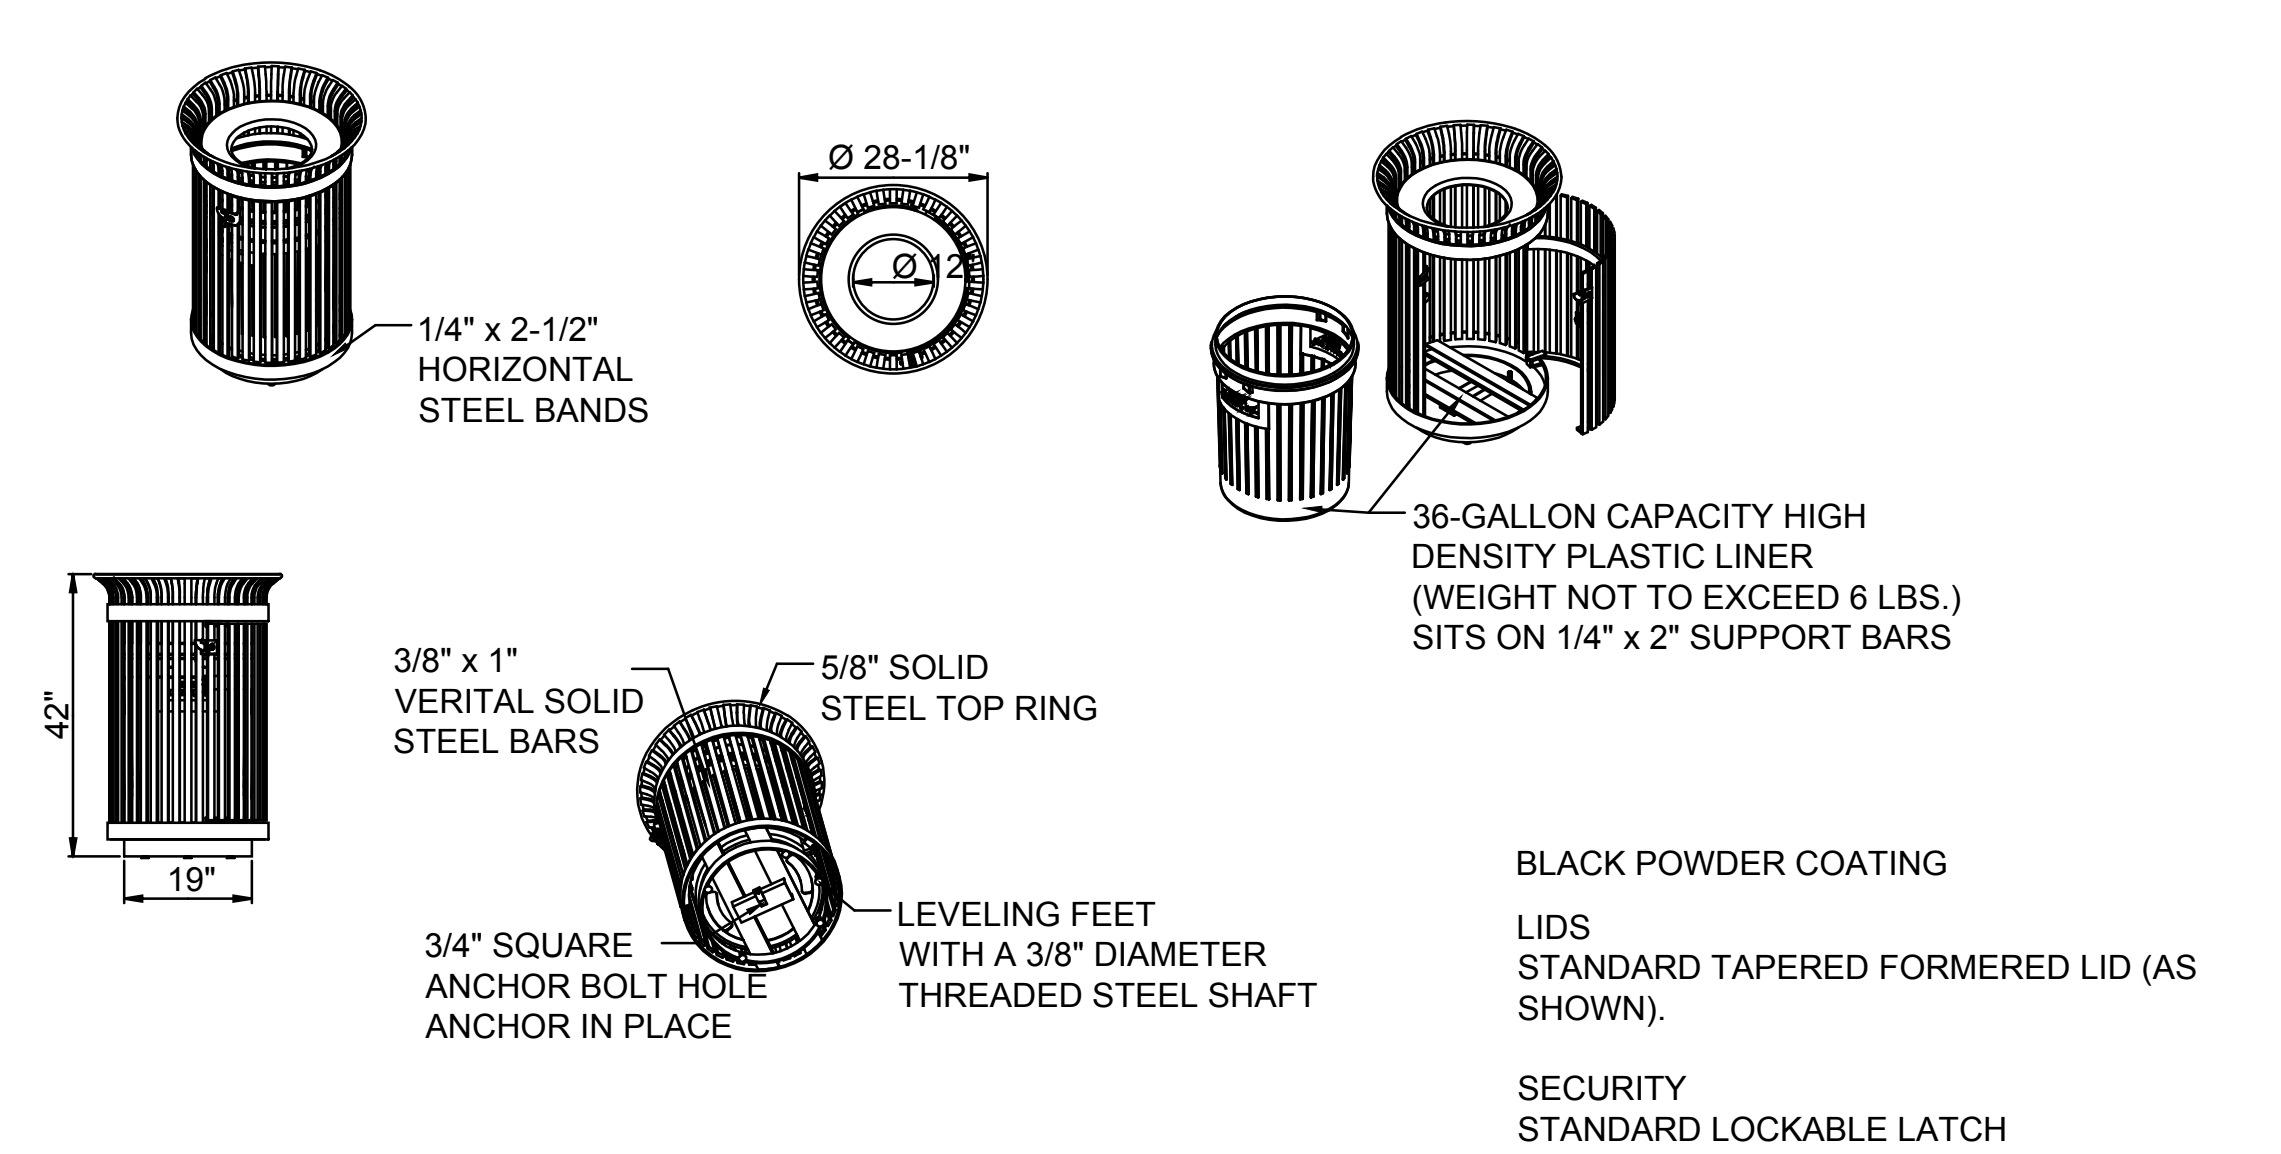
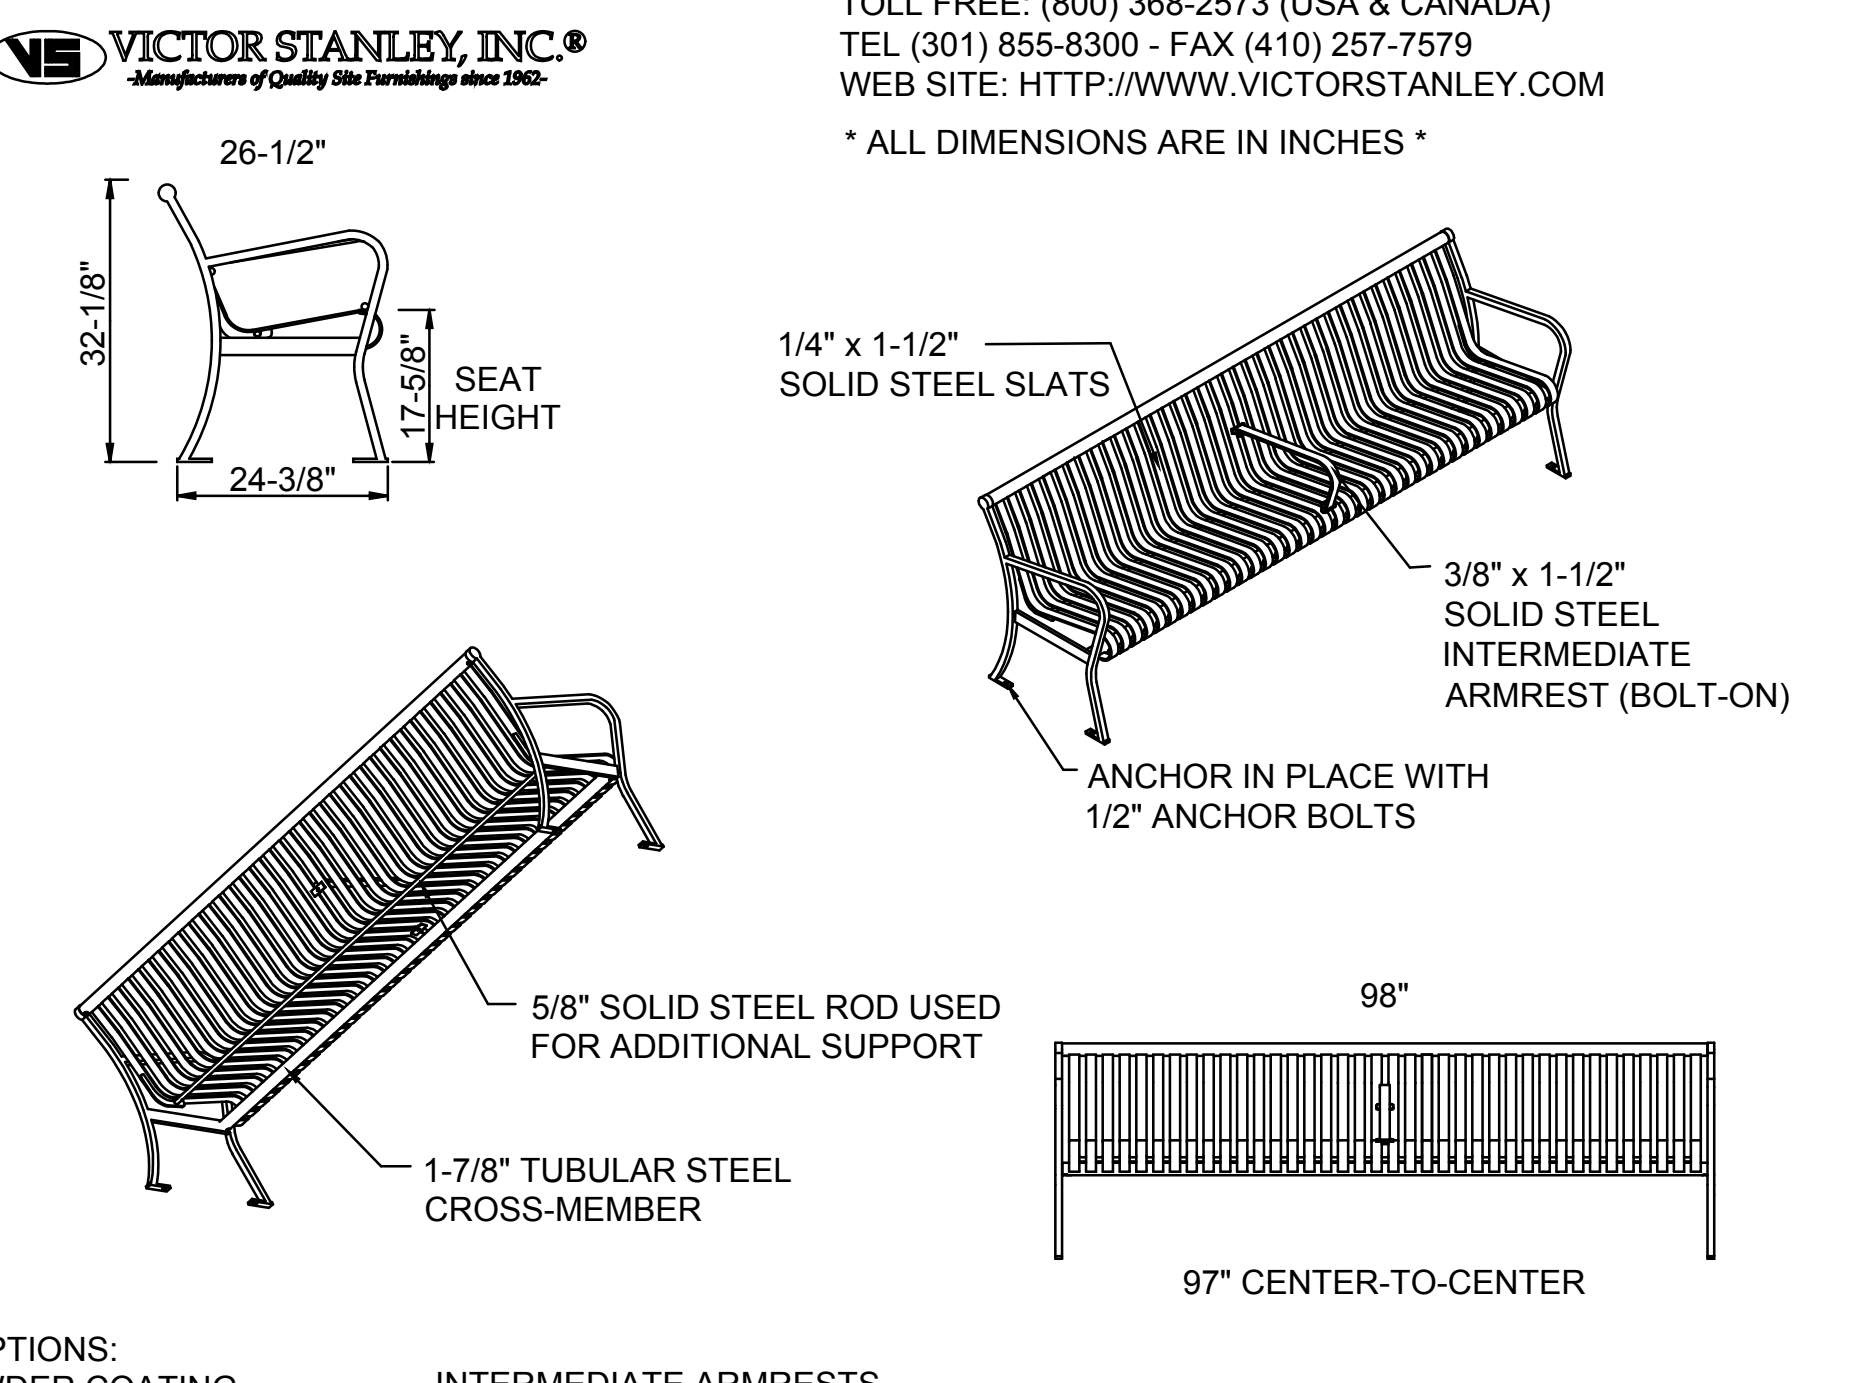


THE CITY OF LOS ANGELES OR ITS OFFICERS OR AGENTS SHALL NOT BE RESPONSIBLE FOR THE ACCURACY OR COMPLETENESS OF ELECTRONIC COPIES OF THIS PLAN SHEET.

REVISION DATES
(DESIGN STAGE ONLY)
6-17-15

Sheet Version 4.01 2-2005

	1	2	3	4	5	6	7	8	9	10	11	12	13	14	15	16
L	<div><p>BACKFILL TREE PIT WITH 70% CLEAN WHITE PLASTER SAND AND 30% "GROMULCH" BY KELLOGG SUPPLY (800) 830-2200, OR AN APPROVED EQUAL</p><p>FINISH GRADE</p><p>NATURAL UNDISTURBED SOIL</p><p>SECTION</p><p>"A" = DEPTH OF ROOT BALL DIMENSION: TOP OF ROOT BALL SHALL BE 10% OF BROWN TRUNK HEIGHT BELOW FINISH GRADE. (E.G.: 10' OF BROWN TRUNK = ROOT BALL BURIAL 1' BELOW GRADE.)</p></div>					<div><p>VICTOR STANLEY, INC.® Manufacturers of Quality Site Furnishings since 1962</p><p>P.O. DRAWER 330 - DUNKIRK, MD 20754 USA TOLL FREE: (800) 368-2573 (USA & CANADA) TEL (301) 855-8300 - FAX (410) 257-7579 WEB SITE: HTTP://WWW.VICTORSTANLEY.COM</p><p>* ALL DIMENSIONS ARE IN INCHES *</p><p>1/4" x 2-1/2" HORIZONTAL STEEL BANDS</p><p>Ø 28-1/8"</p><p>36-GALLON CAPACITY HIGH DENSITY PLASTIC LINER (WEIGHT NOT TO EXCEED 6 LBS.) SITS ON 1/4" x 2" SUPPORT BARS</p><p>3/8" x 1" VERITAL SOLID STEEL BARS</p><p>5/8" SOLID STEEL TOP RING</p><p>LEVELING FEET WITH A 3/8" DIAMETER THREADED STEEL SHAFT</p><p>3/4" SQUARE ANCHOR BOLT HOLE ANCHOR IN PLACE</p><p>BLACK POWDER COATING</p><p>LIDS</p><p>STANDARD TAPERED FORMERED LID (AS SHOWN).</p><p>SECURITY</p><p>STANDARD LOCKABLE LATCH</p><p>MOUNT</p><p>3 IN-LINE ANCHOR HOLES AND BOTTOM PLATE COVER.</p></div>					<p>NOTES:</p> <ol style="list-style-type: none">1. DRAWINGS NOT TO SCALE. DO NOT SCALE DRAWINGS.2. ALL FABRICATED METAL COMPONENTS ARE STEEL SHOTBLASTED, ETCHED, PHOSPHATIZED, PREHEATED, AND ELECTROSTATICALLY POWDER-COATED WITH T.G.I.C. POLYESTER POWDER COATINGS. PRODUCTS ARE FULLY CLEANED AND PRETREATED, PREHEATED AND COATED WHILE HOT TO FILL CREVICES AND BUILD COATING FILM. COATED PARTS ARE THEN FULLY CURED TO COATING MANUFACTURER'S SPECIFICATIONS. THE THICKNESS OF THE RESULTING FINISH AVERAGES 8-10 MILS (200-250 MICRONS).3. OIL IMPREGNATED BRONZE BUSHINGS AND STAINLESS STEEL PIVOT PINS FOR DOOR MOVEMENT. STANDARD 3/16" SOLID STEEL LATCH ASSEMBLY OR4. THIS VICTOR STANLEY, INC. PRODUCT MUST BE PERMANENTLY AFFIXED TO THE GROUND. CONSULT YOUR LOCAL CODES FOR REGULATIONS.5. VICTOR STANLEY, INC., PLASTIC INNER LINERS ARE MOLDED ON TOOLING DESIGNED FOR AND OWNED BY VICTOR STANLEY, INC. THEY OFFER MAXIMUM CAPACITY AND STRENGTH WITH LIGHTWEIGHT CONSTRUCTION USING CRITICAL MOLDED RIBS, INTEGRAL HANDHOLDS, AND HIGH-STRENGTH MATERIALS. THIS MINIMIZES HANDLING DIFFICULTY AND FACILITATES EASY EMPTYING AND STORAGE WHILE AFFORDING LONG SERVICE LIFE.6. ANCHOR BOLT NOT PROVIDED BY VICTOR STANLEY, INC.7. FOR HIGH SALT ABUSIVE CLIMATES, HOT-DIP GALVANIZING BEFORE POWDER COATING IS AVAILABLE. HOT-DIP GALVANIZING IS PERFORMED FOR VICTOR STANLEY, INC. BY AN EXPERIENCED QUALIFIED FIRM TO WHICH PRODUCTS ARE SHIPPED FOR GALVANIZING. HOT-DIP GALVANIZING INCLUDES AN AGGRESSIVE PRE-TREATMENT AND IMMERSION IN A TANK OF CHARGED LIQUID ZINC AT OR AROUND 860°F (460°C). THE RESULTING SURFACE IS RESISTANT TO RUST BUT HAS SOME UNEVENNESS RESULTING FROM THE BONDING OF THE ZINC TO THE STEEL SURFACE. AS A RESULT, THE POWDER-COATING SURFACE FINISH OVER THAT GALVANIZED SURFACE MAY EXHIBIT BUMPS, UNEVENNESS, AND MAY NOT BE AS SMOOTH AS THE STANDARD FINISH; THIS UNEVEN AND INCONSISTENT FINISH IS NORMAL FOR GALVANIZING. CONTACT MANUFACTURER FOR DETAILS.8. ALL SPECIFICATIONS ARE SUBJECT TO CHANGE. CONTACT MANUFACTURER FOR DETAILS.9. THIS PRODUCT IS SHIPPED FULLY ASSEMBLED.					
K																
J																
I																
H																
G	5	PALM PLANTING DETAIL				N.T.S.	4	TRASH RECEPTACLE DETAIL				N.T.S.				
F	<div><p>VICTOR STANLEY, INC.® Manufacturers of Quality Site Furnishings since 1962</p><p>P.O. DRAWER 330 - DUNKIRK, MD 20754 USA TOLL FREE: (800) 368-2573 (USA & CANADA) TEL (301) 855-8300 - FAX (410) 257-7579 WEB SITE: HTTP://WWW.VICTORSTANLEY.COM</p><p>* ALL DIMENSIONS ARE IN INCHES *</p><p>26-1/2"</p><p>32-1/8"</p><p>24-3/8"</p><p>SEAT HEIGHT</p><p>17-5/8"</p><p>1/4" x 1-1/2" SOLID STEEL SLATS</p><p>3/8" x 1-1/2" SOLID STEEL INTERMEDIATE ARMREST (BOLT-ON)</p><p>ANCHOR IN PLACE WITH 1/2" ANCHOR BOLTS</p><p>5/8" SOLID STEEL ROD USED FOR ADDITIONAL SUPPORT</p><p>1-7/8" TUBULAR STEEL CROSS-MEMBER</p><p>98"</p><p>97" CENTER-TO-CENTER</p><p>AVAILABLE OPTIONS:</p><p>BLACK POWDER COATING</p><p>INTERMEDIATE ARMRESTS</p><p>2 WITH ARMRESTS (BOLT-ON) LENGTH</p><p>STANDARD 8' (AS SHOWN)</p></div>					<p>NOTES:</p> <ol style="list-style-type: none">1. DRAWINGS NOT TO SCALE. DO NOT SCALE DRAWINGS.2. ALL FABRICATED METAL COMPONENTS ARE STEEL SHOTBLASTED, ETCHED, PHOSPHATIZED, PREHEATED, AND ELECTROSTATICALLY POWDER-COATED WITH T.G.I.C. POLYESTER POWDER COATINGS. PRODUCTS ARE FULLY CLEANED AND PRETREATED, PREHEATED AND COATED WHILE HOT TO FILL CREVICES AND BUILD COATING FILM. COATED PARTS ARE THEN FULLY CURED TO COATING MANUFACTURER'S SPECIFICATIONS. THE THICKNESS OF THE RESULTING FINISH AVERAGES 8-10 MILS (200-250 MICRONS).3. IT IS NOT RECOMMENDED TO LOCATE ANCHOR BOLTS UNTIL BENCH IS IN PLACE. THIS VICTOR STANLEY, INC. PRODUCT MUST BE PERMANENTLY AFFIXED TO THE GROUND. CONSULT YOUR LOCAL CODES FOR REGULATIONS.4. ANCHOR BOLTS NOT PROVIDED BY VICTOR STANLEY, INC.5. FOR HIGH SALT ABUSIVE CLIMATES, HOT-DIP GALVANIZING BEFORE POWDER COATING IS AVAILABLE. HOT-DIP GALVANIZING IS PERFORMED FOR VICTOR STANLEY, INC. BY AN EXPERIENCED QUALIFIED FIRM TO WHICH PRODUCTS ARE SHIPPED FOR GALVANIZING. HOT-DIP GALVANIZING INCLUDES AN AGGRESSIVE PRE-TREATMENT AND IMMERSION IN A TANK OF CHARGED LIQUID ZINC AT OR AROUND 860°F (460°C). THE RESULTING SURFACE IS RESISTANT TO RUST BUT HAS SOME UNEVENNESS RESULTING FROM THE BONDING OF THE ZINCTO THE STEEL SURFACE. AS A RESULT, THE POWDER-COATING SURFACE FINISH OVER THAT GALVANIZED SURFACE MAY EXHIBIT BUMPS, UNEVENNESS, AND MAY NOT BE AS SMOOTH AS THE STANDARD FINISH; THIS UNEVEN AND INCONSISTENT FINISH IS NORMAL FOR GALVANIZING. CONTACT MANUFACTURER FOR DETAILS.6. ALL SPECIFICATIONS ARE SUBJECT TO CHANGE. CONTACT MANUFACTURER FOR DETAILS.7. THIS PRODUCT IS SHIPPED PARTIALLY UNASSEMBLED.										
E																
D																
C																
B																
A	6	BENCH DETAIL				N.T.S.										

CITY OF LOS ANGELES DEPARTMENT OF PUBLIC WORKS GARY LEE MOORE, P.E. ENV SP CITY ENGINEER	ENGINEERING	DATE: BY:	B - PERMITS		
	INDEX NO.	P-38160			
	APPROVALS:			DATE: BY:	
	DESIGN GROUP			LIC. NO. 2033	
	LANDSCAPE ARCHITECT: DAVID TATSUMI			DESIGNED BY: MICHAEL ACEVES	DRAWN BY: WEY KANG
1000 WILSHIRE BLVD. SUITE 2100 LOS ANGELES, CA 90017 Tel 213.538.1388 Vn 213.538.1392 Fax 213.538.1399	ch2m	1000 WILSHIRE BLVD. SUITE 2100 LOS ANGELES, CA 90017 Tel 213.538.1388 Vn 213.538.1392 Fax 213.538.1399	WORK ORDER NO. E1907827		
SHEET TITLE: LANDSCAPE DETAIL		PROJECT: 2016 ATP PROJECTS-HOLLYWOOD BLVD INFRASTRUCTURE IMPROVEMENTS		ADDRESS:	
VERTICAL CONTROL: SEE CL SHEETS		HORIZONTAL CONTROL: SEE CL SHEETS		DRAWING NO. LD-502	
SHEET NO. 64 OF 73 SHEETS					